EXISTING SIGNAGE

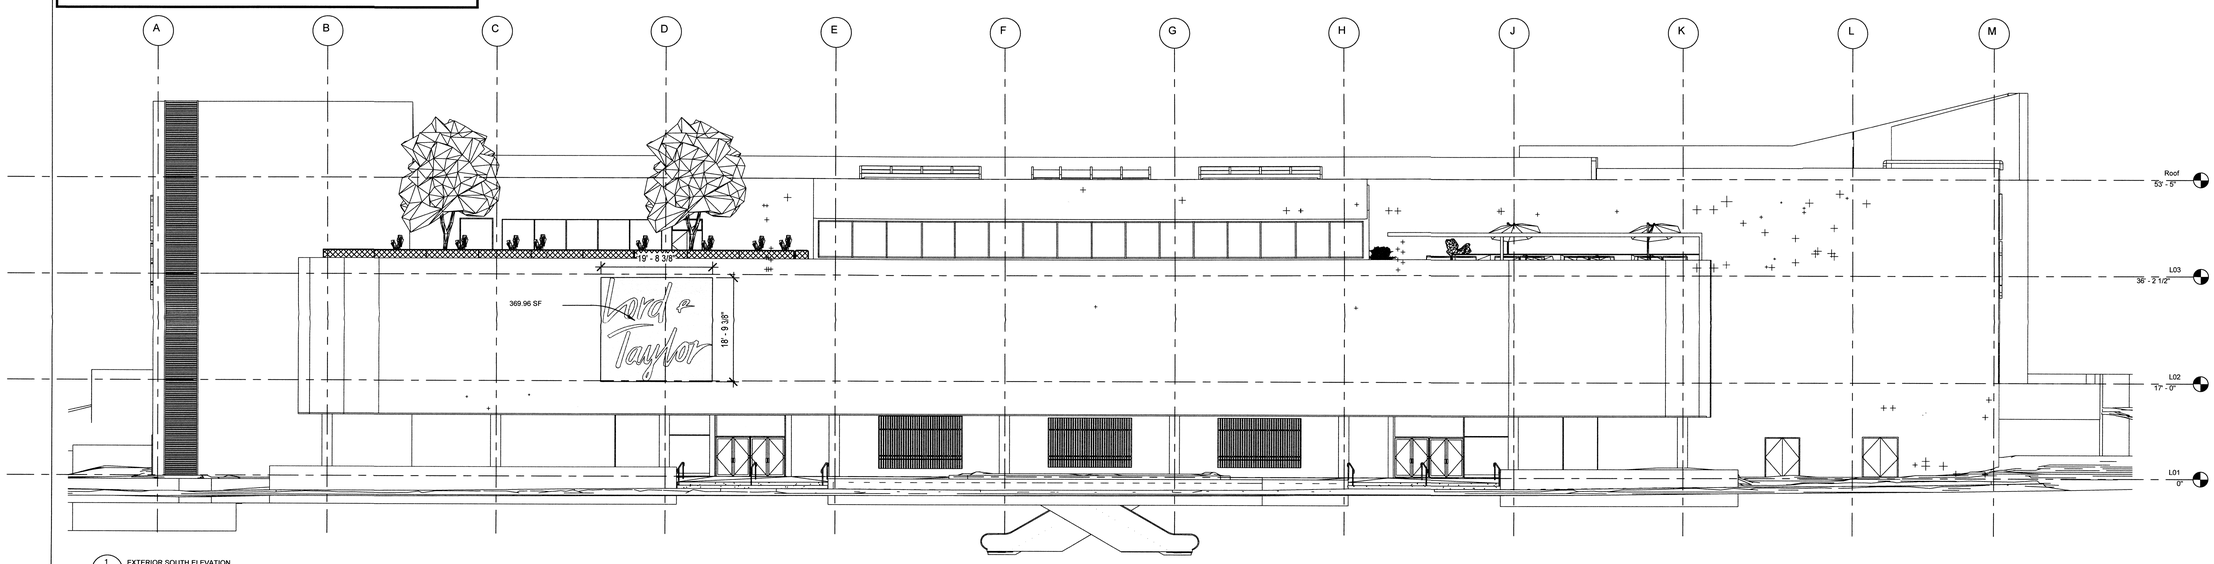

1 / A-300 EXTERIOR SOUTH ELEVATION
3/32" = 1'-0"

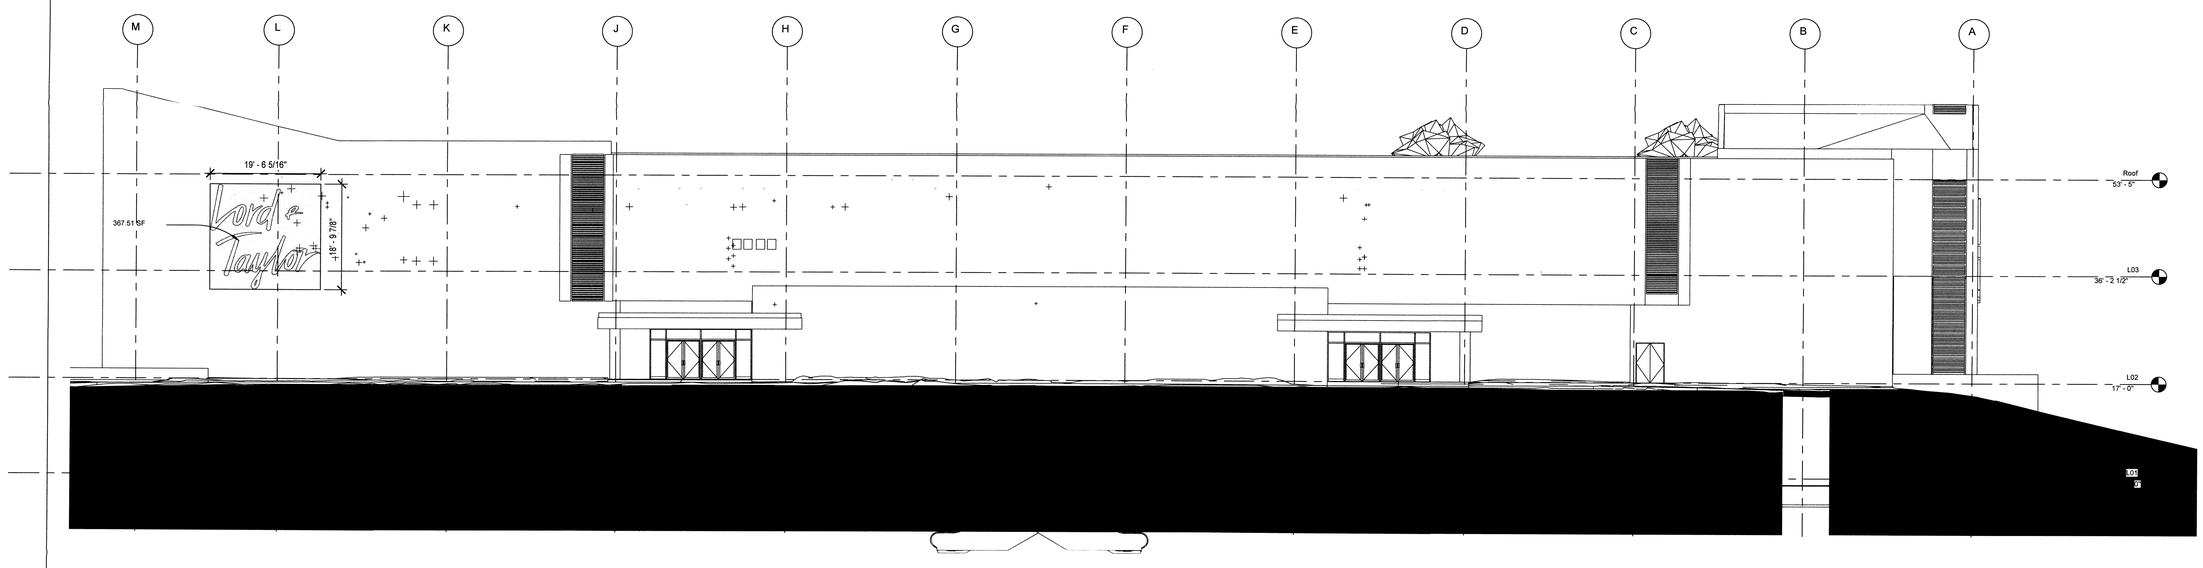

2 / A-300 EXTERIOR NORTH ELEVATION
3/32" = 1'-0"

NOTES:
ALL EXISITNG BUILDING SIGNS ARE INTERNALLY ILLUMINATED

#012-22

PROJECT:

OWNER:

CONSULTANTS:

KEY PLAN:

ARCHITECT:

Design Development Architects
165 Mamaroneck Ave, fl. 2
White Plains, NY 10601
914.949.4272 t.
914.949.4278 f.
A DESIGN AND DEVELOPMENT CONSULTANCY

DESIGN DEVELOPMENT PLLC

ALL CONCEPTS, DETAILS AND INFORMATION CONTAINED, IMPLIED OR REPRESENTED HEREIN ARE THE SOLE AND EXCLUSIVE PROPERTY OF DESIGN DEVELOPMENT PLLC AND MAY NOT BE RELIED, WHOLE OR IN PART WITHOUT WRITTEN CONSENT OF THIS OFFICE. DRAWING MODIFICATION CAN ONLY BE MADE UNDER THE SUPERVISION OF A LICENSED ARCHITECT.

ARCHITECT OF RECORD

MARK	DATE	ISSUE

PROJECT NUMBER: XX-XXXX
DRAWN BY: Author
CHK'D BY: Checker
SHEET TITLE:

BUILDING ELEVATIONS

DRAWING NUMBER:

A-300

SCALE: 3/32" = 1'-0"

2/3/2023 11:48:14 AM BIM 360://601-5th/EXISTING_5TH_AS BUILT MODEL.rvt