PROPOSED SIGNAGE

NOTES:
-ALL PROPOSED SIGNS ARE INTERNALLY LIT HALO ILLUMINATED SIGNS

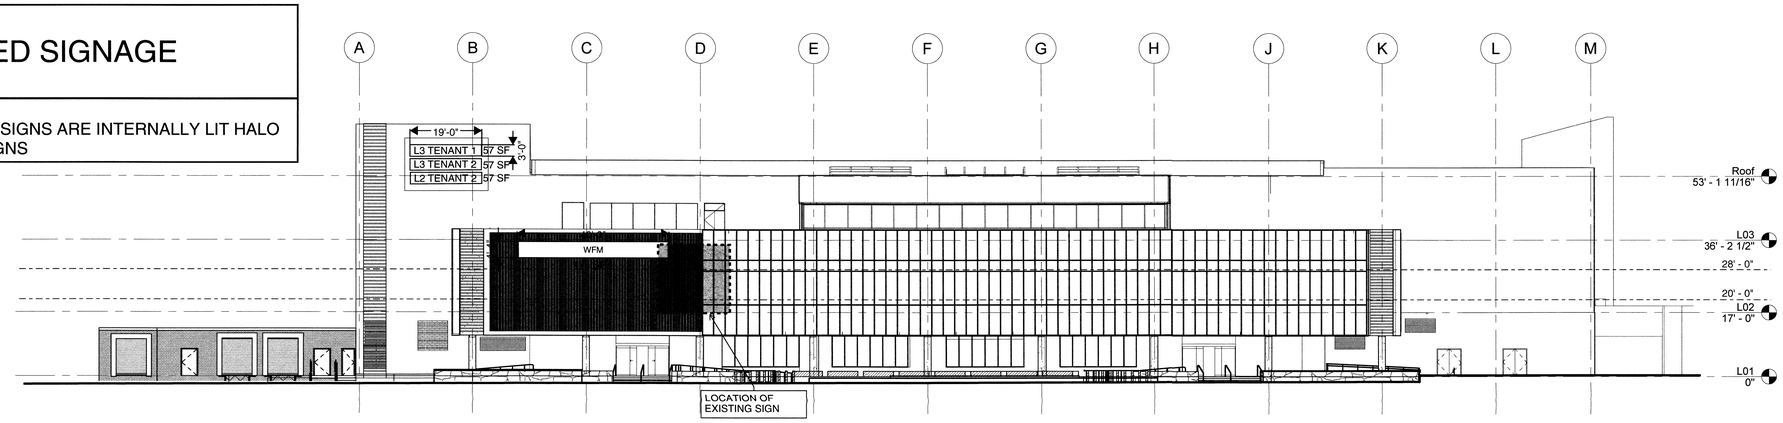

1 PROPOSED SOUTH ELEVATION
1/16" = 1'-0"

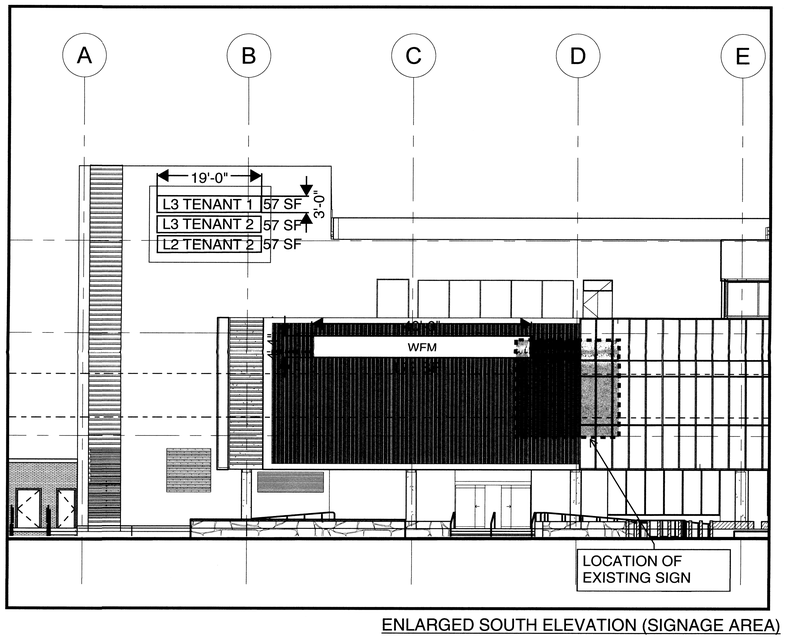

ENLARGED SOUTH ELEVATION (SIGNAGE AREA)

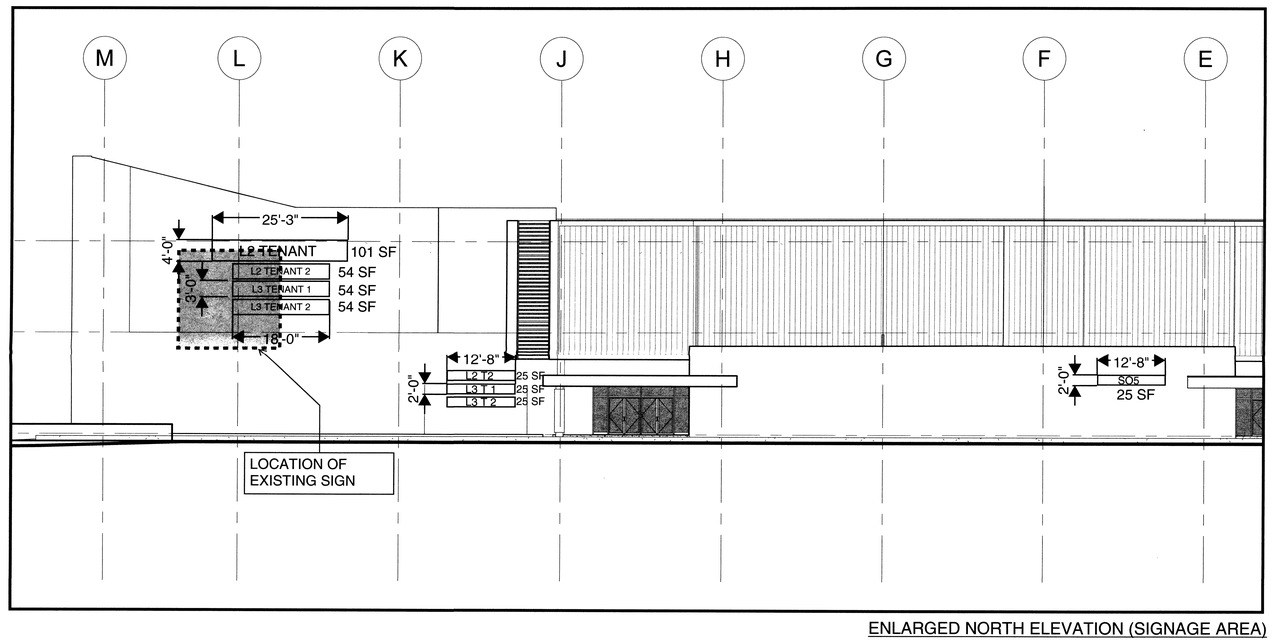

ENLARGED NORTH ELEVATION (SIGNAGE AREA)

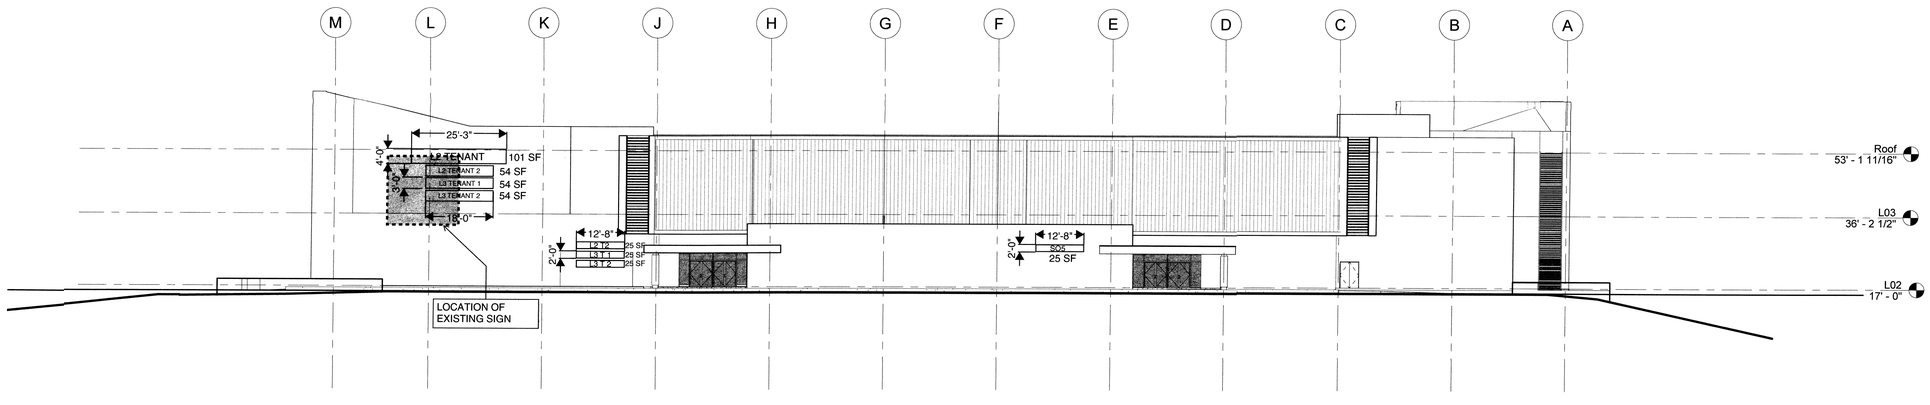

4 PROPOSED NORTH ELEVATION
1/16" = 1'-0"

#012-22

PROJECT:

110 HIGH RIDGE ROAD
STAMFORD, CT 06905

OWNER:

LT STAMFORD LLC
(STREET WORKS DEVELOPMENT)
5065 MAIN STREET
TRUMBULL, CT 06611

225 LIBERTY STREET
NEW YORK, NY 10601
T: 646 - 648 - 2499

CONSULTANTS:

STRUCTURAL ENGINEER:

MEKAEL ENGINEERING & CONSULTING, LLC
59 AMITY ROAD
NEW HAVEN, CT 06525
203.684.8134

MEP ENGINEER:

COSENTINI ASSOCIATES INC
498 7TH AVE,
NEW YORK, NY 10018 - 6798
212.615.3730

CIVIL ENGINEER:

REDNISS & MEAD, INC.
22 FIRST STREET
STAMFORD, CT 06905
203.327.0500

EXPEDITOR:

STRAZZA CONSULTING, LLC
30 COMMERCE RD
STAMFORD, CT - 06902
230.667.3437

ARCHITECT:

Design Development Architects
165 Mamaroneck Ave, fl. 2
White Plains, NY 10601
914.949.4272 t.
914.949.4278 f.
A DESIGN AND DEVELOPMENT CONSULTANCY

DESIGN DEVELOPMENT PLLC

ALL CONCEPTS, DETAILS AND INFORMATION CONTAINED, IMPLIED OR REPRESENTED HEREIN ARE THE SOLE AND EXCLUSIVE PROPERTY OF DESIGN DEVELOPMENT PLLC AND MAY NOT BE REUSED, WHOLE OR IN PART WITHOUT WRITTEN CONSENT OF THIS OFFICE. DRAWING MODIFICATION CAN ONLY BE MADE UNDER THE SUPERVISION OF A LICENSED ARCHITECT.

ARCHITECT OF RECORD

MARK	DATE	ISSUE
2	02.15.22	ISSUED FOR TENANT REVIEW

PROJECT NUMBER: HBC_STA_04
DRAWN BY: RR
CHK'D BY: KC
SHEET TITLE:

BUILDING ELEVATIONS

DRAWING NUMBER:

A-200

SCALE:

2/14/2022 9:19:35 AM Q:\01-HBC\04-HBC_Stamford, CT\04-3D Modeling\01-Revit\2021-12-28_WM_Facade Mock\2021-12-28_CONSTRUCTION Central MODEL_KC@ARCDOPT\Recovery\rvt