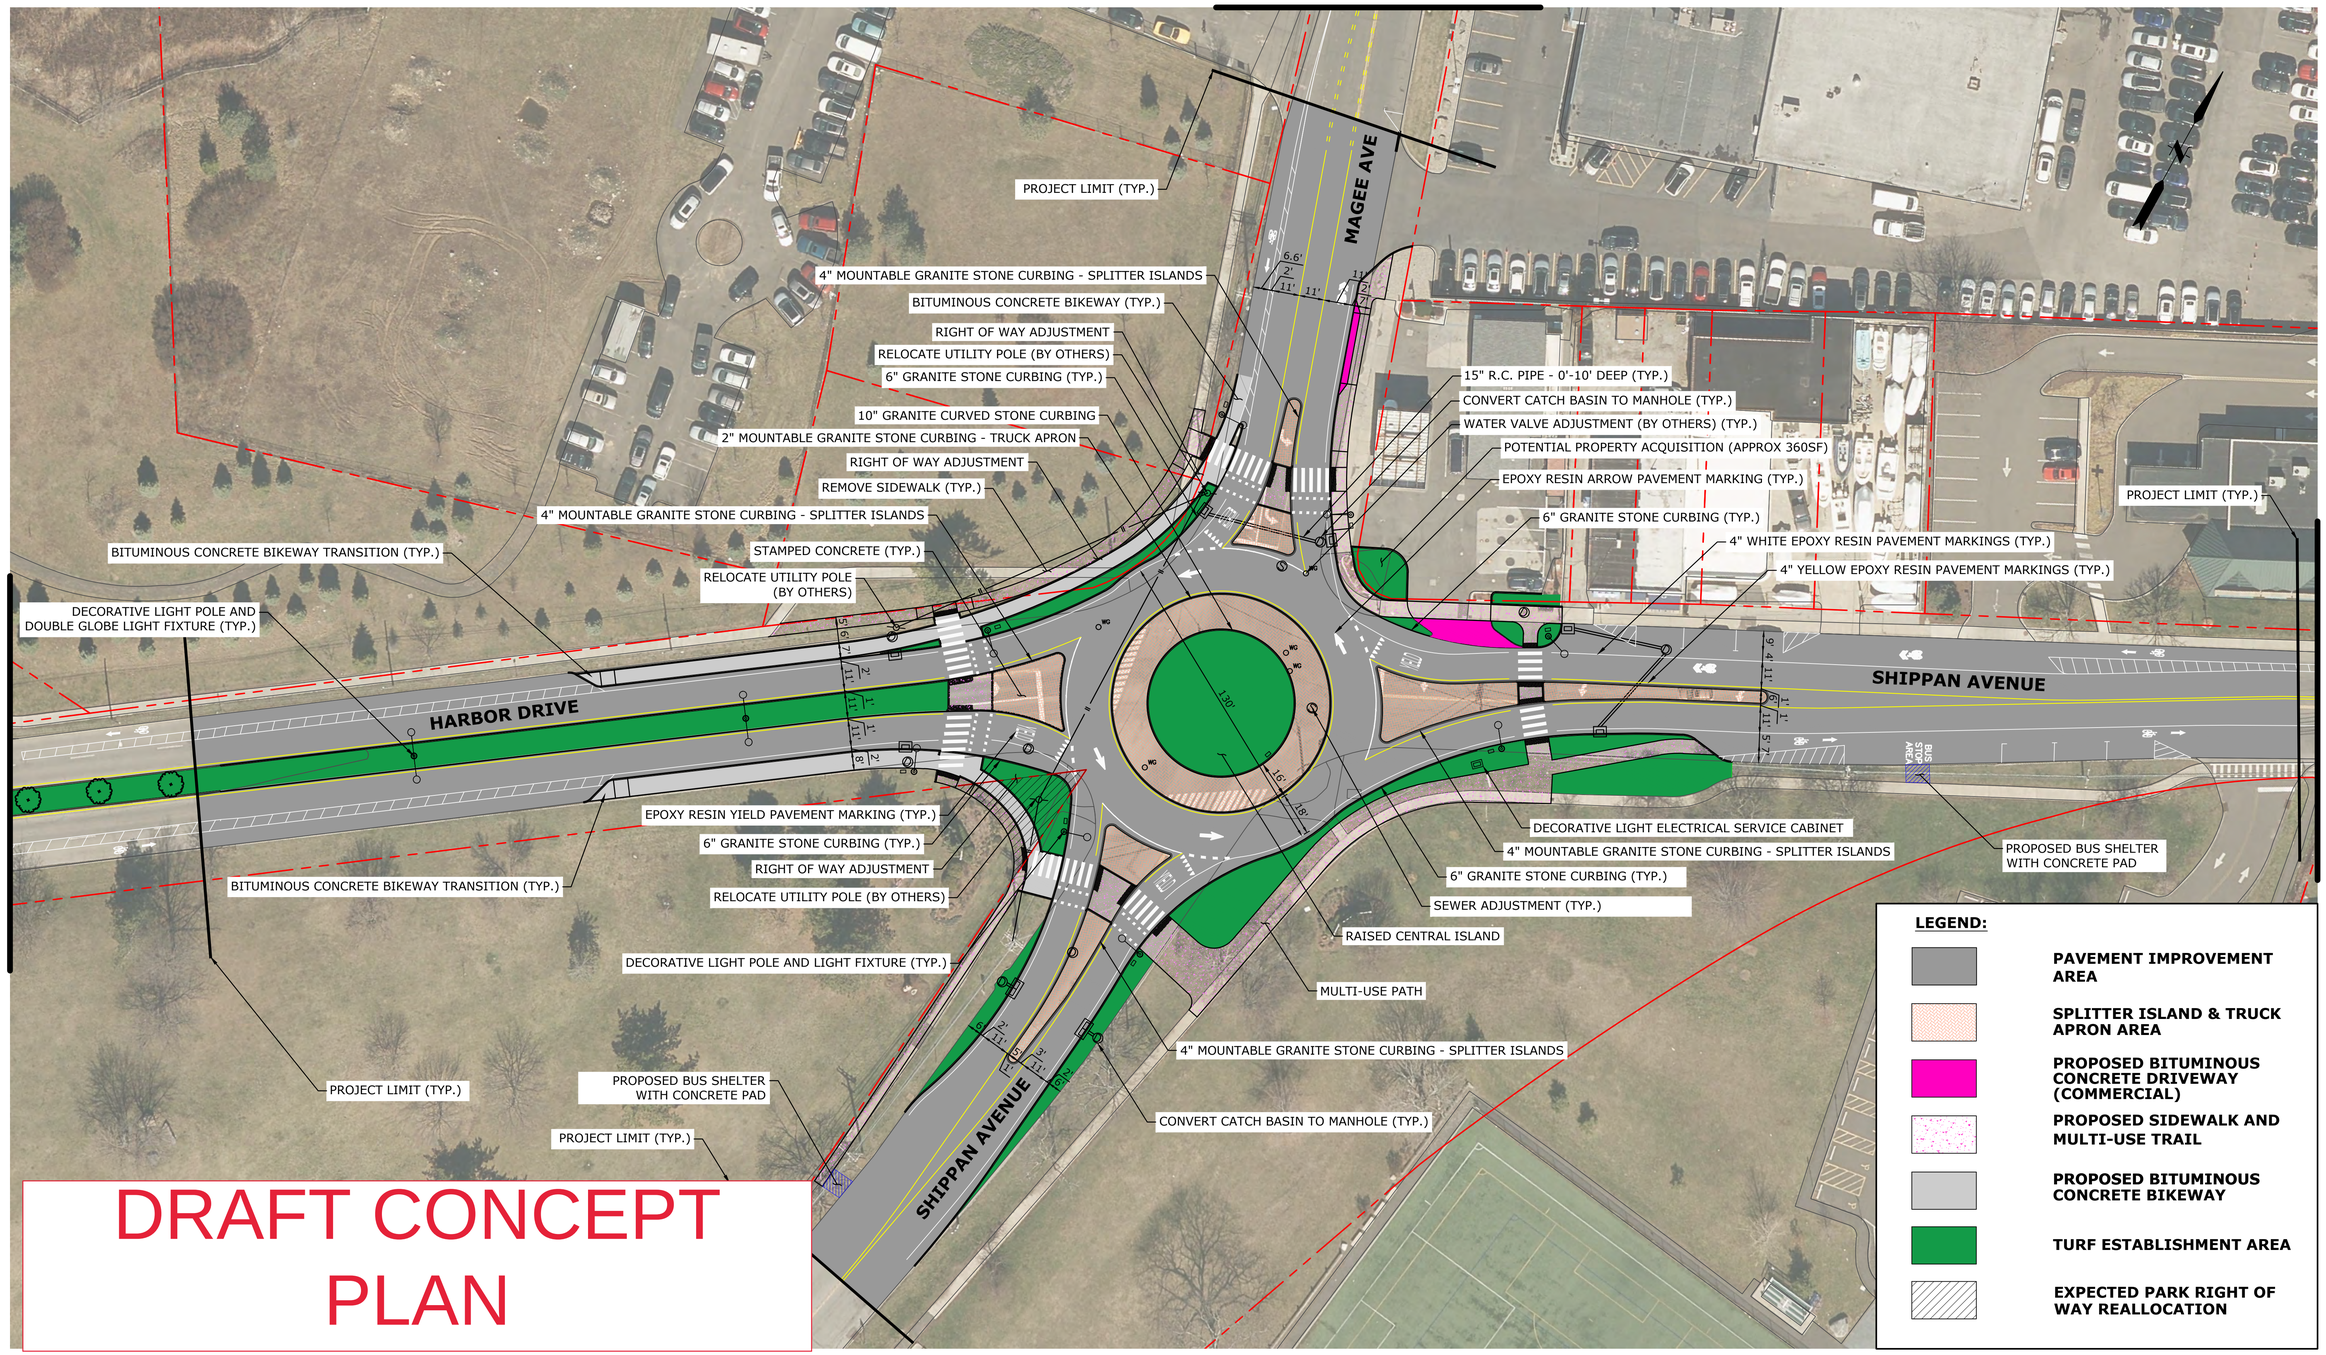

PROPOSED LOTCIP PROJECT

No.	DATE	DESCRIPTION	DESIGNER	REVIEWER
1.			XX/XX	XX

SEAL

SEAL

SCALE:
HORZ.: 1" = 30'
VERT.:
DATUM:
HORZ.:
VERT.:
30 15 0 30
GRAPHIC SCALE

CITY OF STAMFORD

CONCEPTUAL ROUNDABOUT PLAN

SHIPPAN, MAGEE & HARBOR INTERSECTION IMPROVEMENTS

STAMFORD CONNECTICUT

PROJ. No.: 20180287.C10
DATE: JULY 2021

CON-01