LEGEND

- PROPERTY LINE
- EXISTING BUILDING AND PARKING
- PROPOSED BUILDING AND PARKING
- EXISTING BUILDING AND PARKING

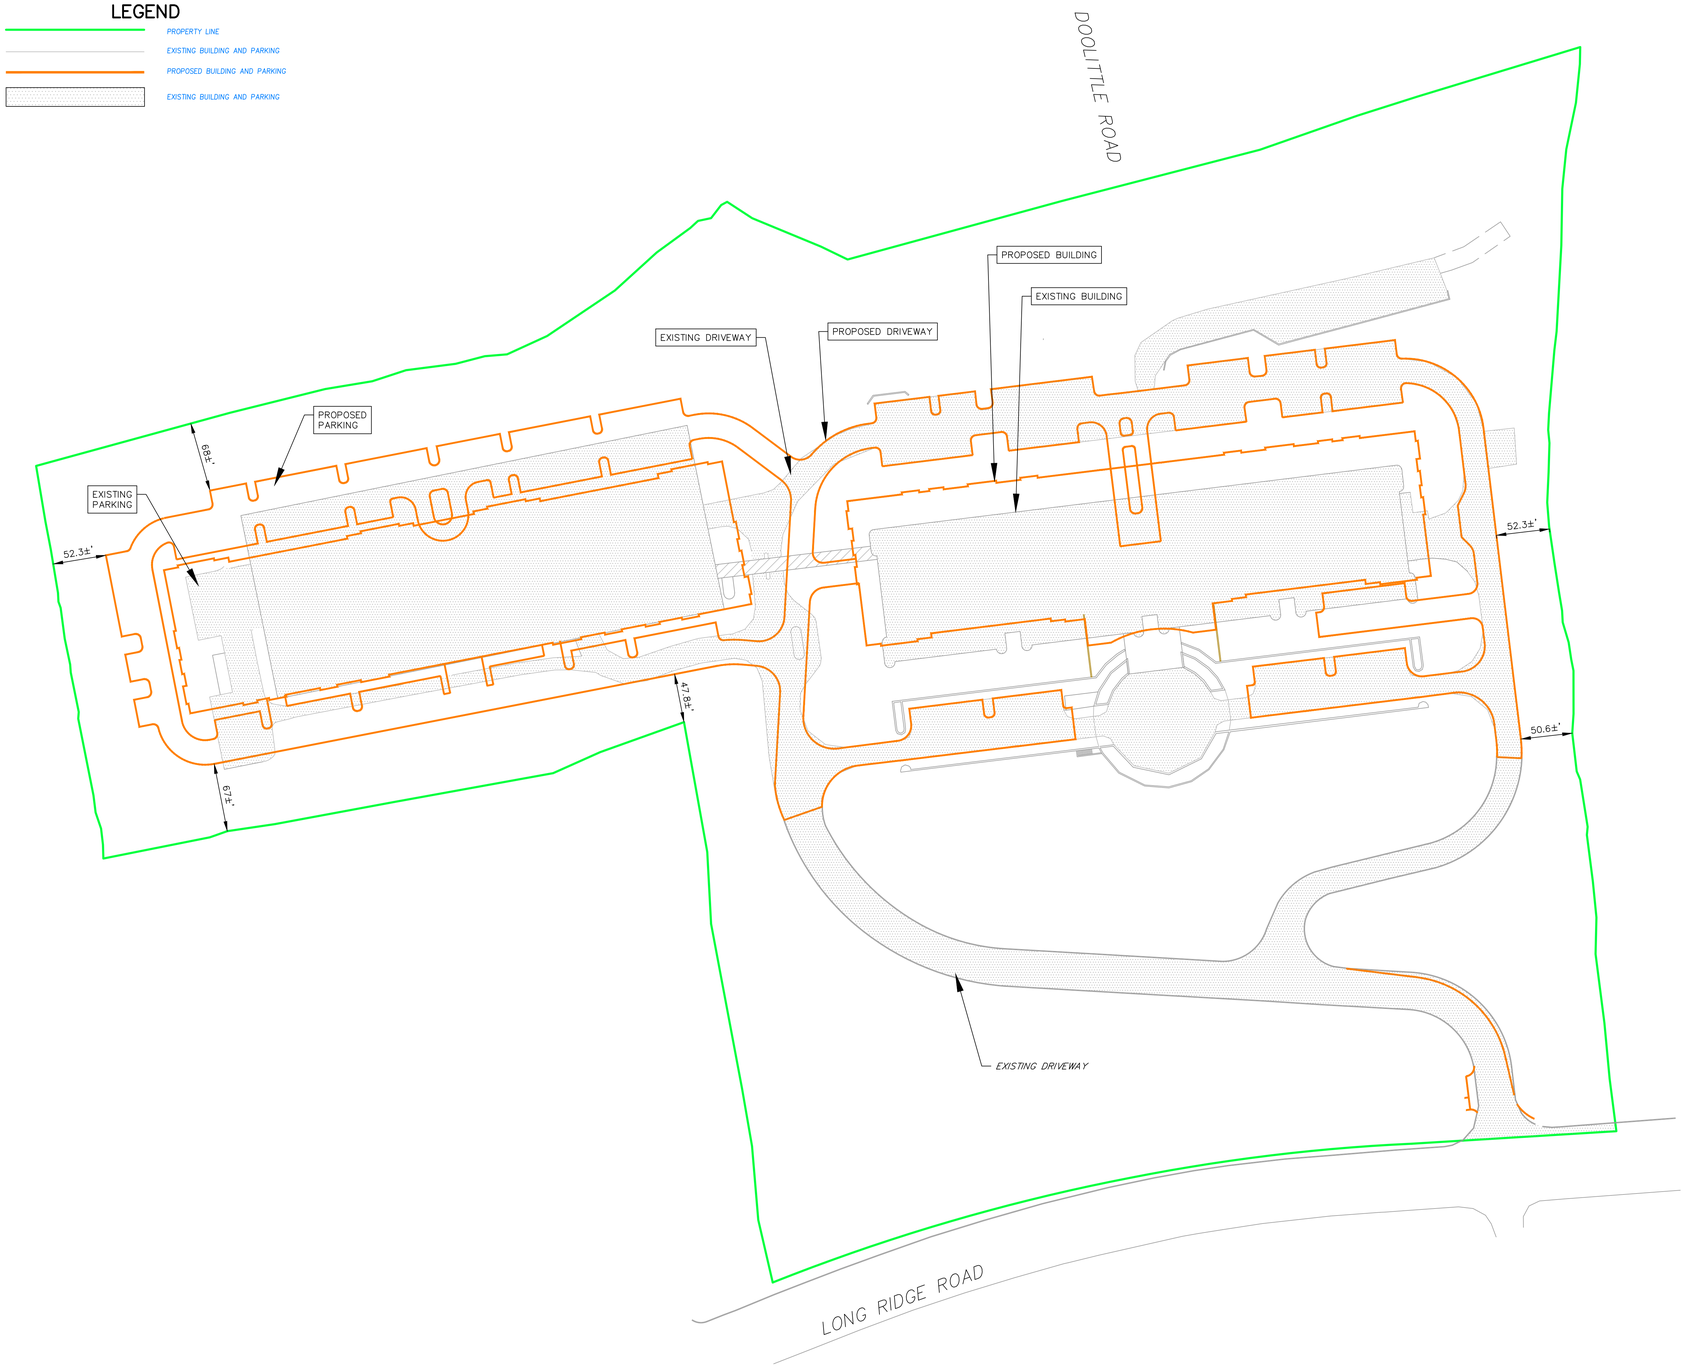

NO.	REVISION	DATE
1	REVISED PER PARKING REDUCTION	31 MAY 24
	Previous Editions Obsolete	

60 0 30 60 120

1 inch = 60 feet

800 LONG RIDGE ROAD, LLC
100 WASHINGTON BLVD.
SUITE 200
STAMFORD, CT 06902

IMPERVIOUS DEVELOPMENT OVERLAY

800 LONG RIDGE ROAD

STAMFORD CONNECTICUT

CIVIL 1
CORNERSTONE PROFESSIONAL PARK, SUITE D-101
43 SHERMAN HILL ROAD
WOODBURY (203) 266 - 0778 CONNECTICUT

DRAWN:	BB
APPROVED:	CJ
SCALE:	1" = 60'
DATE:	8 MARCH 24
PROJ. NO.:	4084
CADD FILE NAME:	4084
DRAWING NO.:	1 OF 1