"CALL BEFORE YOU DIG"

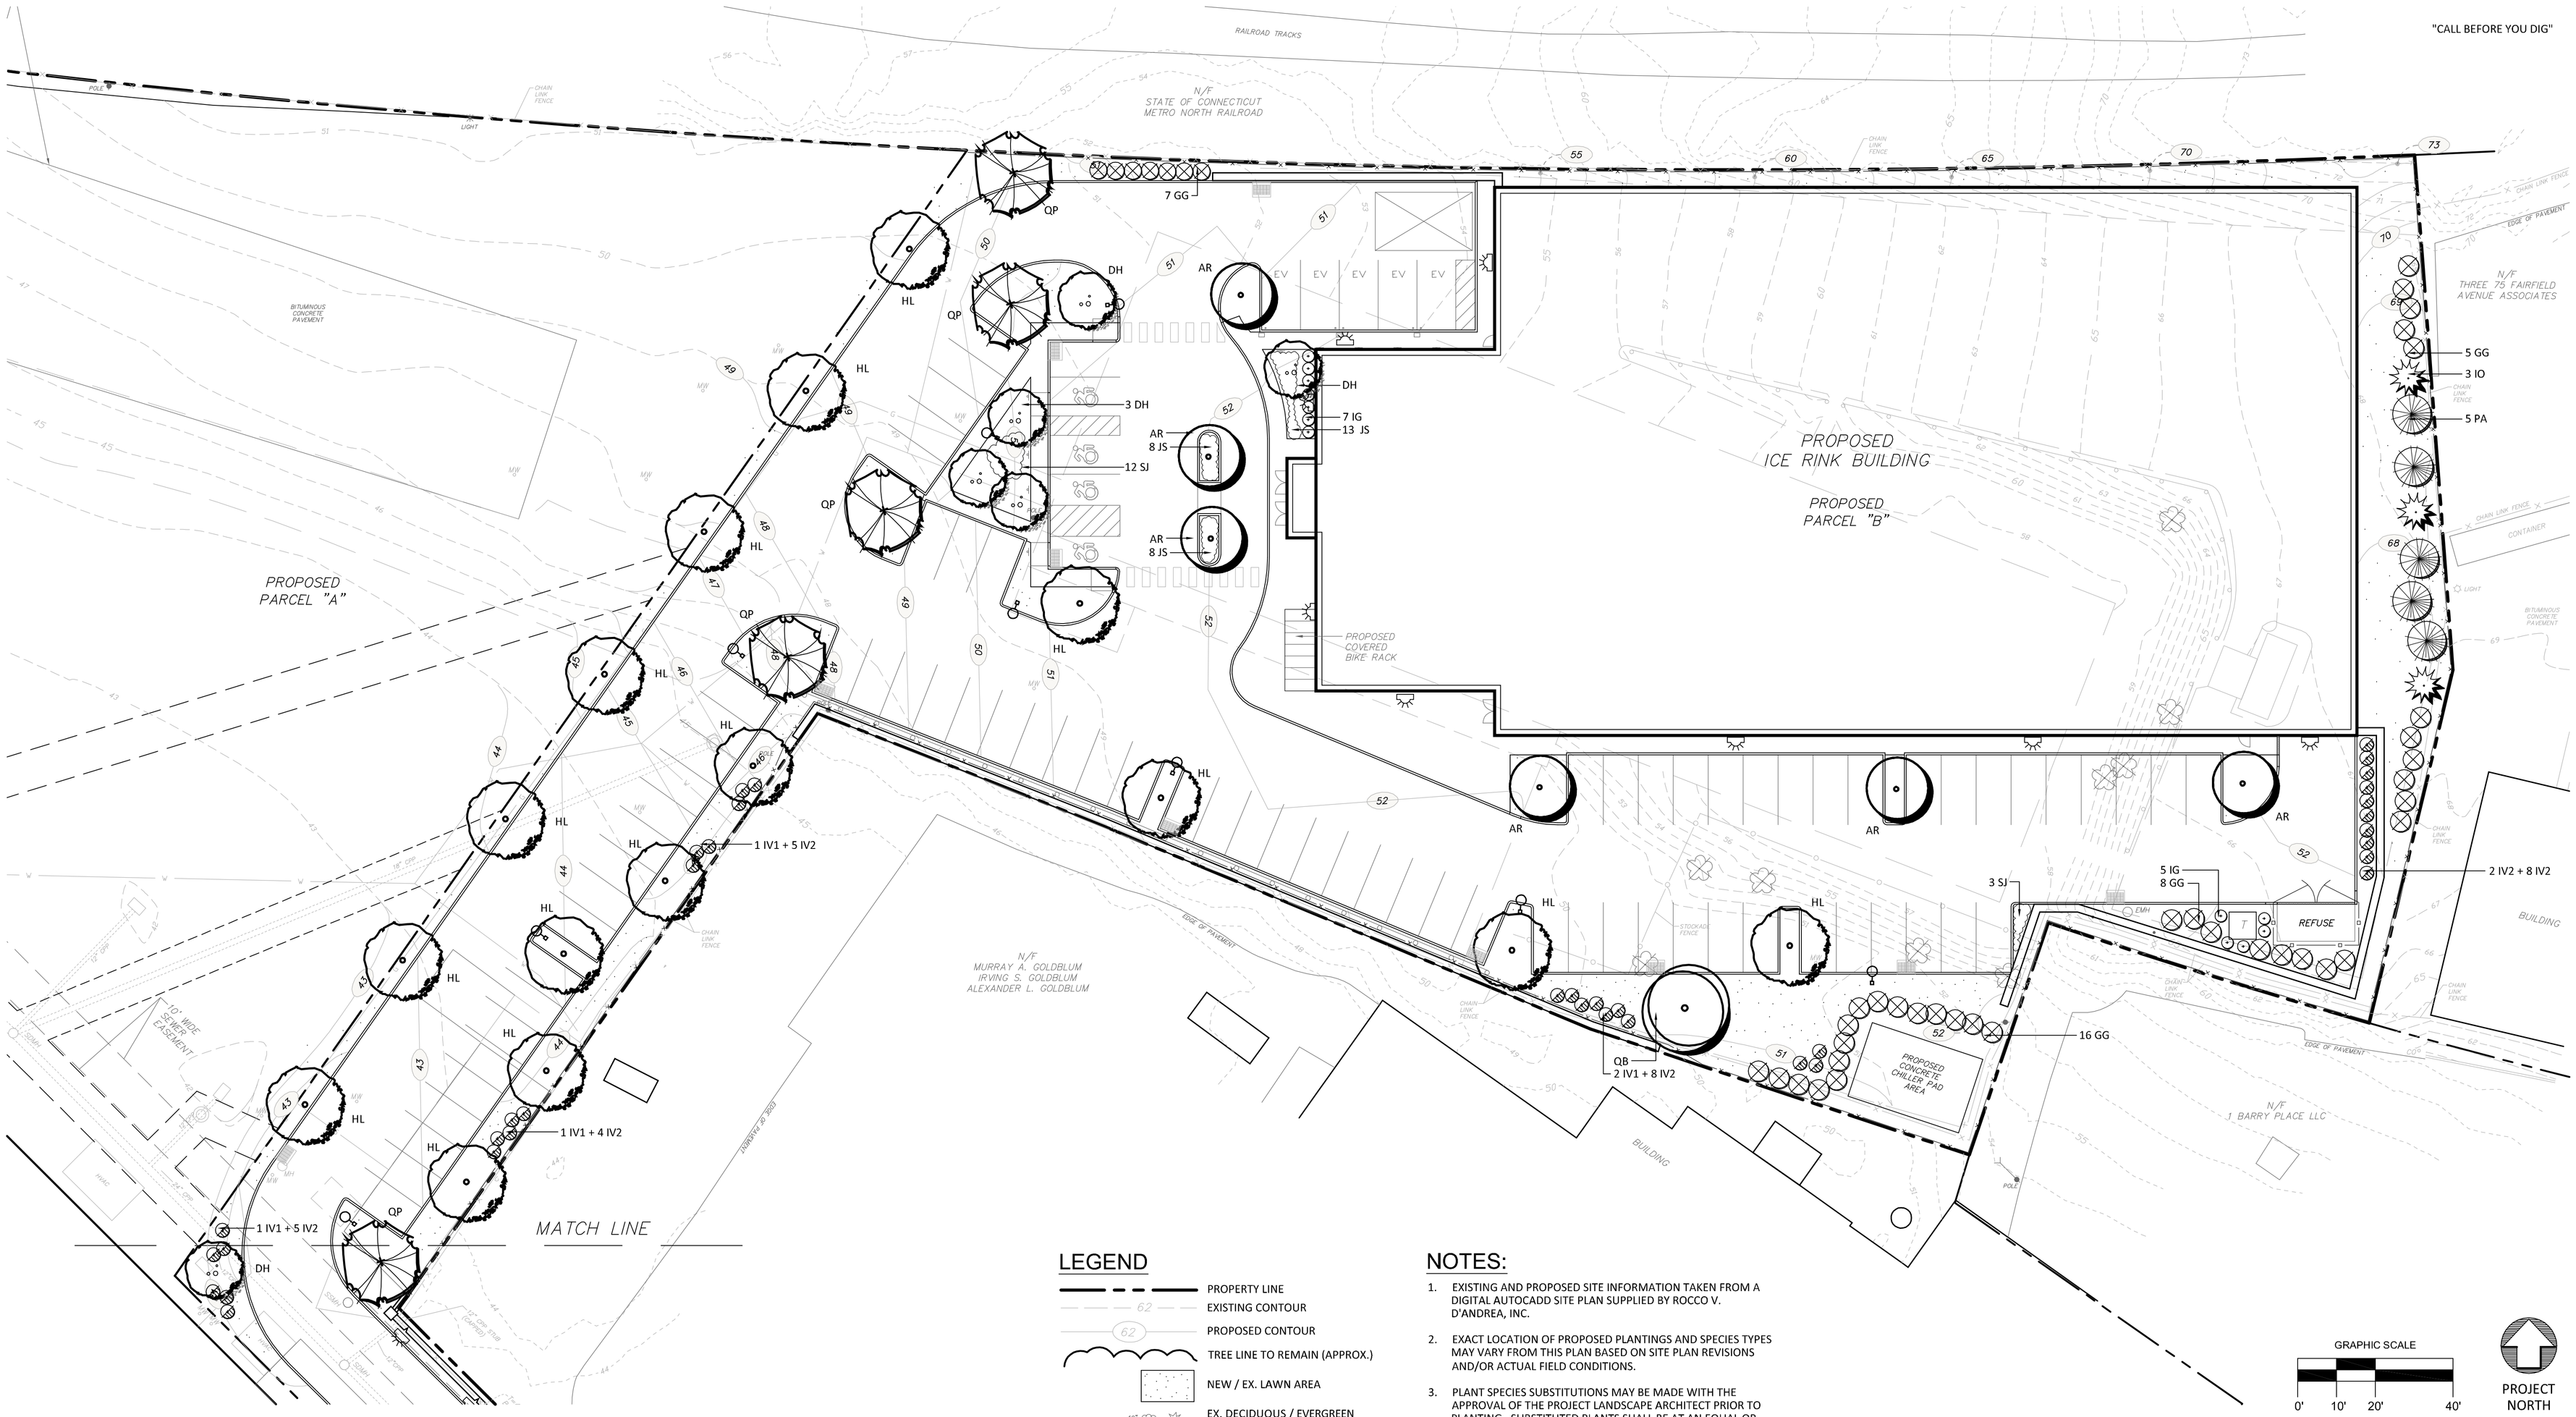

PLANT LIST

QTY	KEY	BOTANICAL NAME	COMMON NAME	SIZE	ROOT	REMARKS	PLANTING HT.	MATURE HT.
5	AR	ACER RUBRUM 'ARMSTRONG'	ARMSTRONG MAPLE	2-2 1/2" CAL.	B&B	COLUMNAR TREE	12-14' HT.	35-40' HT.
6	DH	BETULA NIGRA 'DURA HEAT'	DURA HEAT BIRCH	8-9' HT.	B&B	MULITSTEM TREE	8-9' HT.	20-28' HT.
15	HL	GLEDITSIA TRIACANTHOS 'SHADEMASTER'	SHADEMASTER HONEY LOCUST	2 1/2-3" CAL.	B&B	SHADE TREE	12-14' HT.	45-50' HT.
1	QB	QUERCUS BICOLOR	SWAMP WHITE OAK	2-2 1/2" CAL.	B&B	SHADE TREE	12-14' HT.	50-60' HT.
5	QP	QUERCUS PALUSTRIS 'PACIFIC BRILLIANCE'	PIN OAK	2-2 1/2" CAL.	B&B	SHADE TREE	12-14' HT.	50-60' HT.
3	IO	ILEX OPACA	AMERICAN HOLLY	5-6' HT.	B&B	EVERGREEN, NATIVE	5-6' HT.	25-30' HT.
5	PA	PICEA ABIES	NORWAY SPRUCE	7-8' HT.	B&B	EVERGREEN	7-8' HT.	60-70' HT.
36	GG	THUJA 'GREEN GIANT'	GREEN GIANT ARBORVITAE	5-6' HT.	B&B	EVERGREEN	5-6' HT.	30-35' HT.
15	SJ	HYPERICUM FRONDOSUM 'SUNBURST'	SUNBURST ST. JOHNSWORT	18-24" HT.	CONT.	YELLOW FLOWERS		
12	IG	ILEX GLABRA 'SHAMROCK'	COMPACT INKBERRY	2-3' HT.	CONT.	EVERGREEN		
7	IV1	ILEX VERTICILLATA 'SOUTHERN GENTLEMAN'	SOUTHERN GENTLEMAN HOLLY	2-3' HT.	CONT.	NATIVE, MALE		
30	IV2	ILEX VERTICILLATA 'WINTER RED'	WINTER RED WINTERBERRY	2-3' HT.	CONT.	RED BERRIES, NATIVE		
29	JS	JUNIPERUS CHINENSIS VAR. 'SARGENTII'	SARGENT JUNIPER	2-3' SPR.	CONT.	EVERGREEN		

LEGEND

- PROPERTY LINE
- EXISTING CONTOUR
- PROPOSED CONTOUR
- TREE LINE TO REMAIN (APPROX.)
- NEW / EX. LAWN AREA
- EX. DECIDUOUS / EVERGREEN TREE TO REMAIN
- EX. TREE TO BE REMOVED
- NEW DECIDUOUS SHADE TREE
- NEW DECIDUOUS SMALL TREE
- NEW EVERGREEN TREE
- NEW SHRUB
- NEW LIGHT POLE
- NEW WALL MOUNTED LIGHT

NOTES:

1. EXISTING AND PROPOSED SITE INFORMATION TAKEN FROM A DIGITAL AUTOCADD SITE PLAN SUPPLIED BY ROCCO V. D'ANDREA, INC.
2. EXACT LOCATION OF PROPOSED PLANTINGS AND SPECIES TYPES MAY VARY FROM THIS PLAN BASED ON SITE PLAN REVISIONS AND/OR ACTUAL FIELD CONDITIONS.
3. PLANT SPECIES SUBSTITUTIONS MAY BE MADE WITH THE APPROVAL OF THE PROJECT LANDSCAPE ARCHITECT PRIOR TO PLANTING. SUBSTITUTED PLANTS SHALL BE AT AN EQUAL OR GREATER SIZE AS NOTED USING A SIMILAR TYPE PLANT.
4. PLANTING METHODS SHALL BE IN ACCORDANCE WITH THE "AMERICAN STANDARDS FOR NURSERY STOCK", LATEST EDITION, AS PUBLISHED BY THE AMERICAN NURSERY & LANDSCAPE ASSOCIATION.
5. THIS PLAN FOR PLANTING PURPOSES ONLY. SEE PLANS BY OTHERS FOR ADDITIONAL INFORMATION.
6. SPRAY NEW PLANTINGS IMMEDIATELY AFTER INSTALLATION WITH A WHITE-TAILED DEER REPELLENT AND CONTINUE AS NEEDED TO MAINTAIN PLANTS FREE OF SIGNIFICANT DEER BROWSING.
7. SEED LAWN AREAS WITH A HIGH QUALITY FESCUE AND BLUEGRASS SEED MIXTURE. APPLY SOIL AMENDMENTS AND SEED AREAS AT THE METHODS AND RATE RECOMMENDED BY THE MANUFACTURER.

GRAPHIC SCALE

0' 10' 20' 40'

PROJECT NORTH

REVISIONS:

DRAWING TITLE:
LANDSCAPE PLAN

PROJECT:
23 BARRY PLACE
STAMFORD, CONNECTICUT

ENVIRONMENTAL LANDSCAPE ARCHITECTURE PLANNING
ELS
ENVIRONMENTAL LAND SOLUTIONS, LLC
Landscape Architecture and Environmental Planning
8 KNIGHT STREET, SUITE 203
NORWALK, CONNECTICUT 06851
Tel: (203) 855-7879 Fax: (203) 855-7836
info@elsllc.net www.elsllc.net

SEAL:

DATE: 12.14.22

SCALE: 1"=20'

DRAWING NO.: LP.1